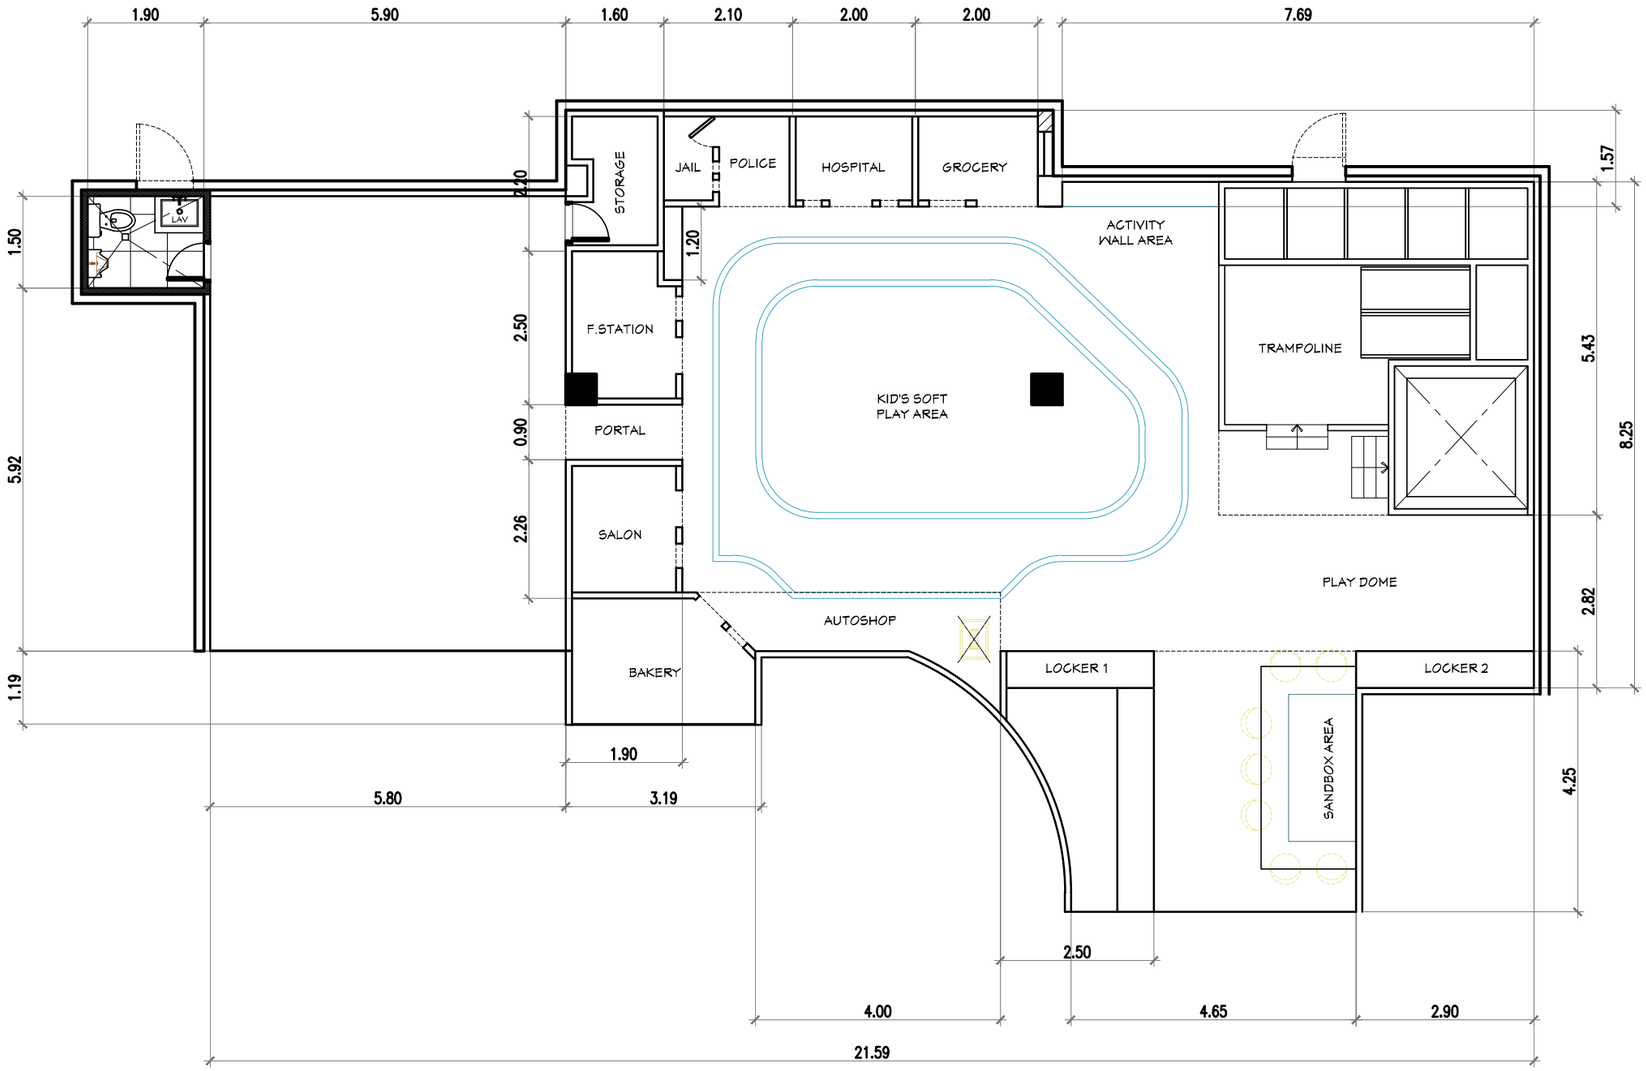

PROPOSED REVISED LAYOUT

T-PRECISION CONSTRUCTION SERVICES

LOT 4, BLOCK 3, MAHOGANY ST., MONTE ORO, BARANGAY SAN ISIDRO, ANTIPOLO CITY

CONTACT:: +63 9625732235/ tprecisionenterprise@gmail.com

HAPPY NEST PLAYROOM

		OPTION 02 SCALE: 1:150 MTS.	
DRAWING NO.: ATTACHMENT 1.3		REVISION/S: 00	
DATE: FEB-02-2026	DRAWN: RMT²	CHECKED: GREENHILLS	APPROVED: