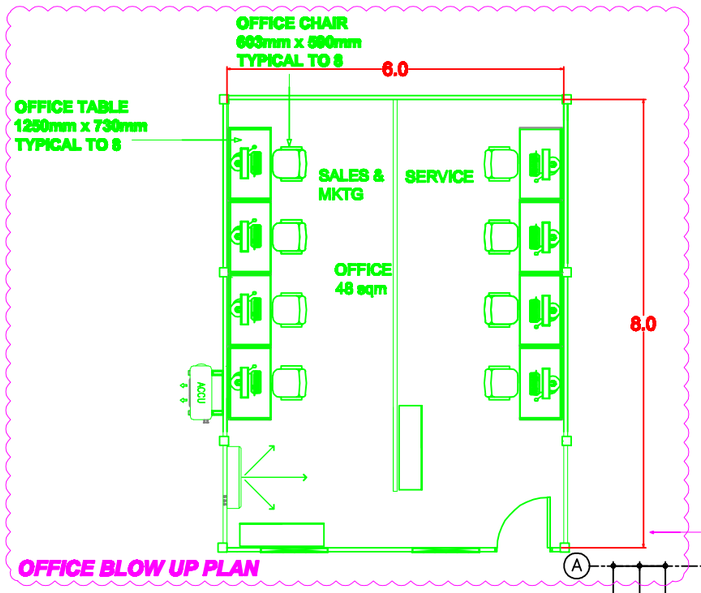


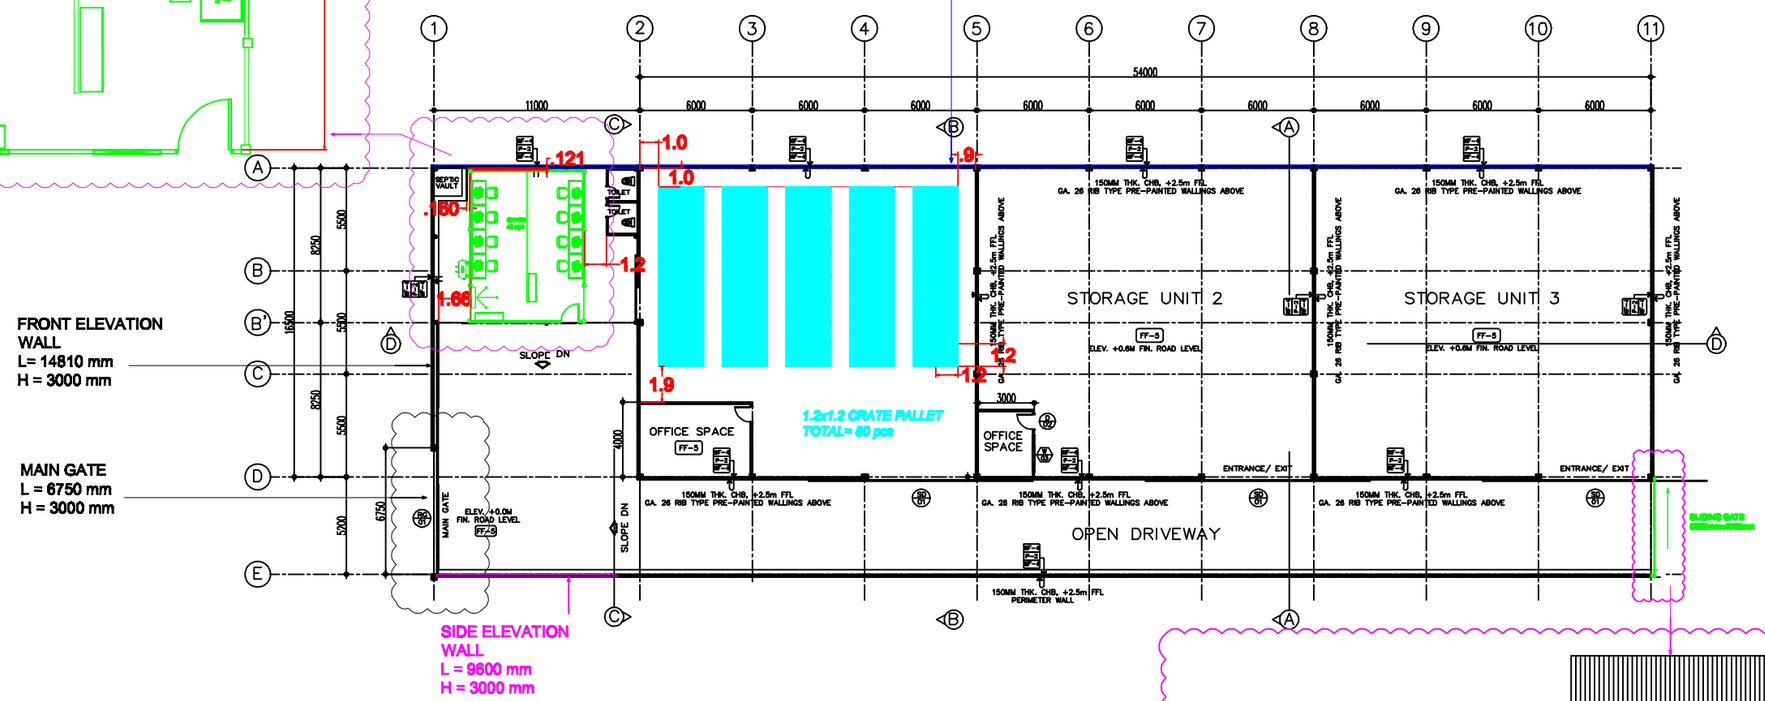


01 A1 WAREHOUSE FLOOR PLAN
SCALE

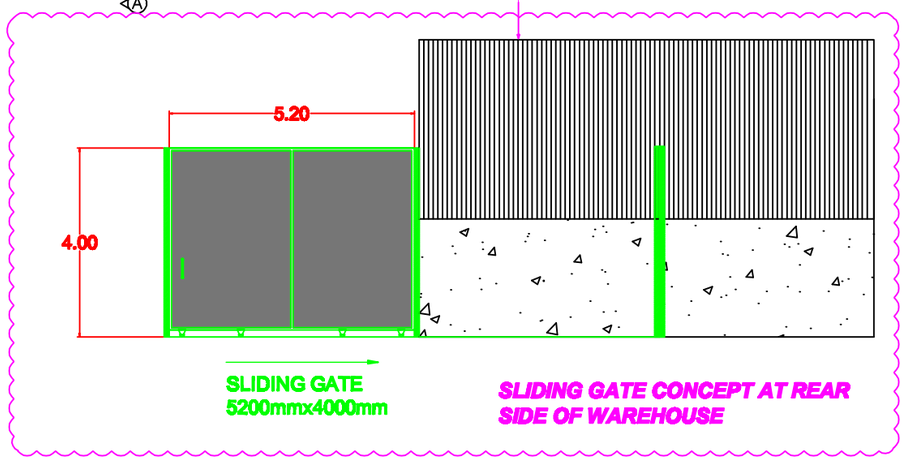


| | PROJECT TITLE: | PROJECT OWNER: | SHEET CONTENTS | SHEET NO. |
|---|---|---|---|---|
| kolin | WAREHOUSE RENOVATION | KOLIN PHILIPPINES INTERNATIONAL INC. | | |
| | PROJECT LOCATION: PATAG, CAGAYAN DE ORO CITY | | DRAWN BY : AN<br>CHECKED BY : AN | PROJ NO. |